



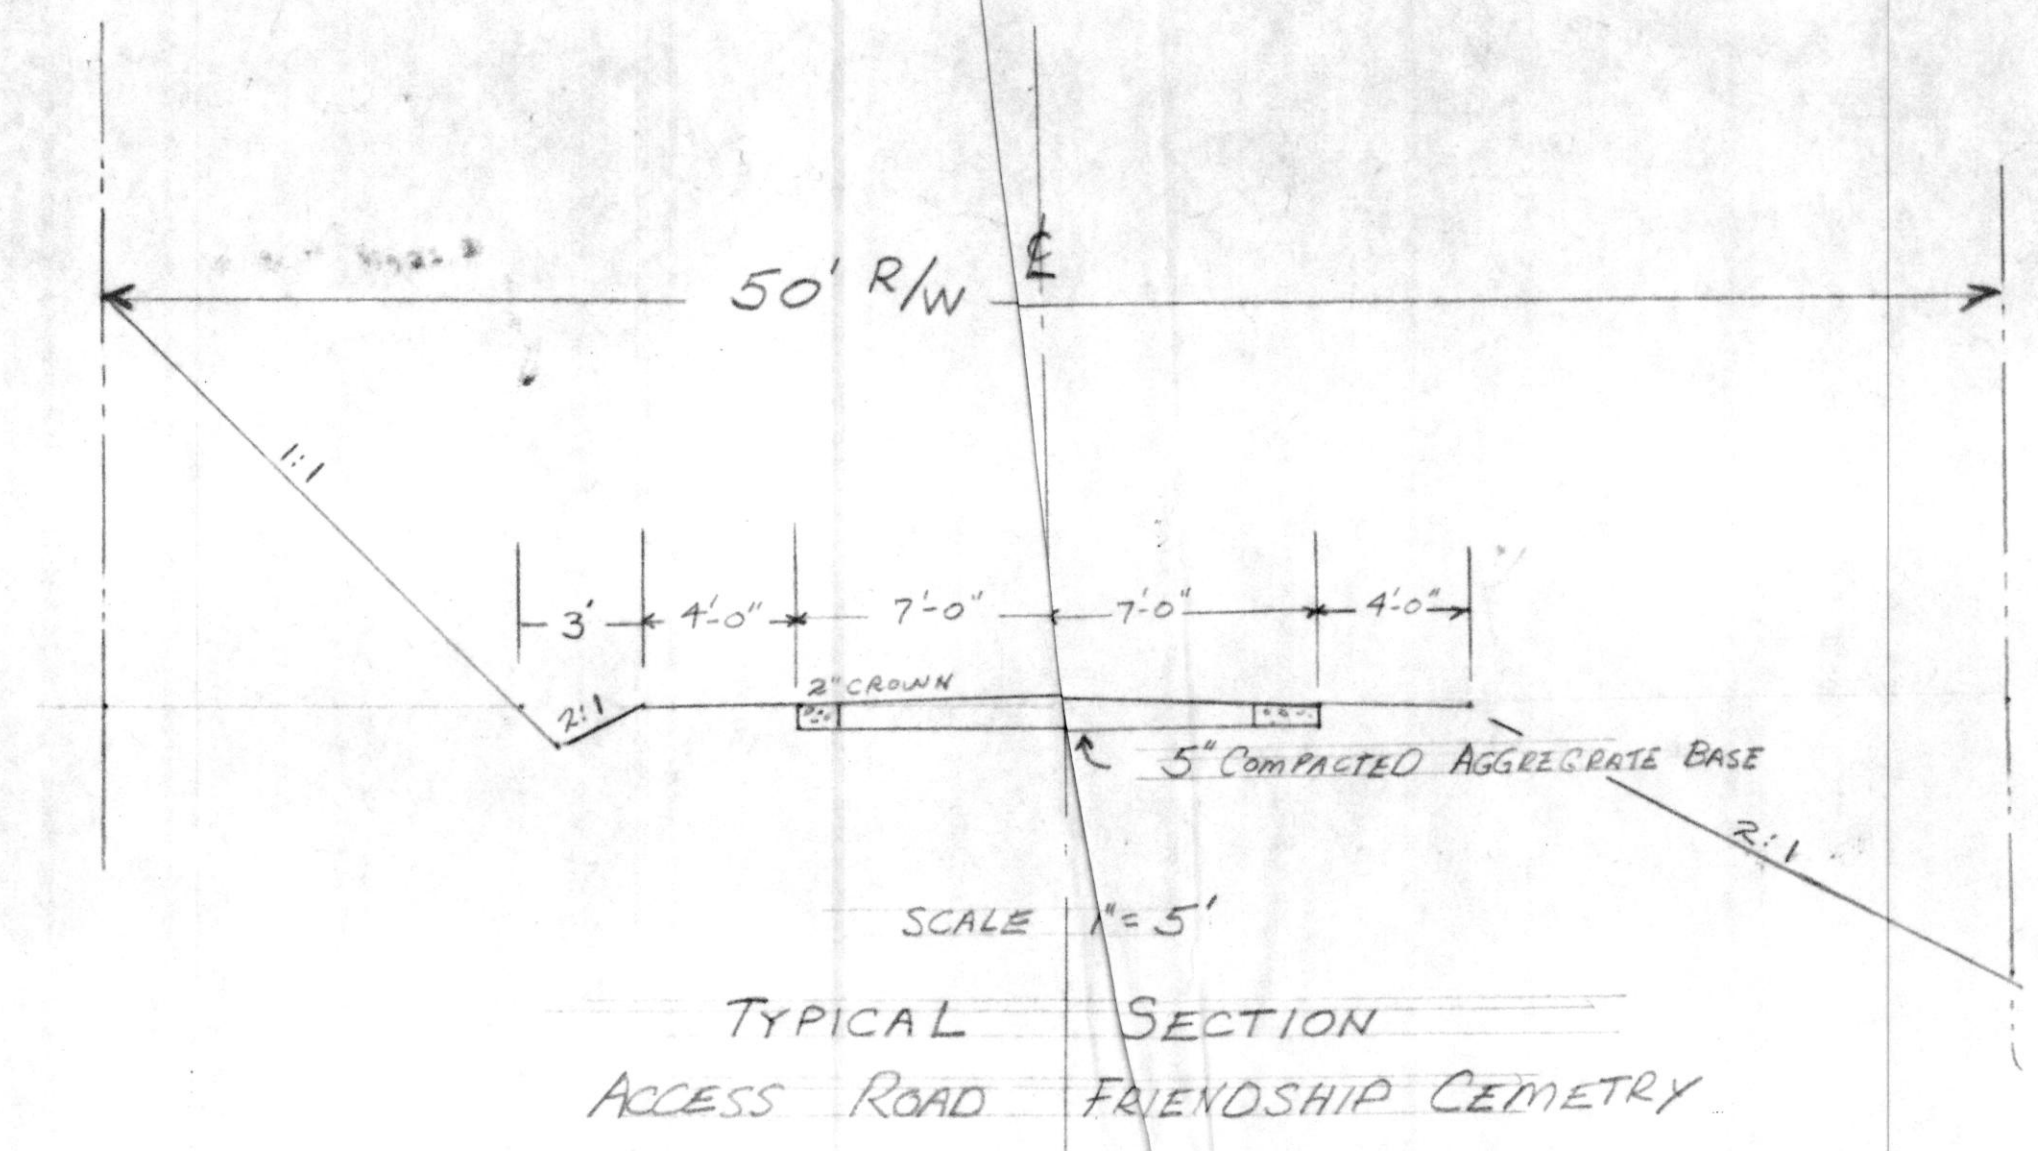

Sec 22, 23, 26, 27  
Sa Cr


PLAN AND TYPICAL SECTION  
OF PROPOSED ACCESS ROAD TO  
EXISTING FRIENDSHIP CEMETERY  
TOTAL LENGTH - APPROX 2.52 MILES

|                           |                  |               |
|---------------------------|------------------|---------------|
| NEW<br>FRIENDSHIP<br>ROAD | SCALE - AS SHOWN |               |
|                           | DATE             | JULY 25, 1964 |
|                           | DWG. BY          | M SCOTT       |
|                           | CHK. BY          |               |
|                           | RVSD.            |               |
| FILE NO.                  |                  |               |

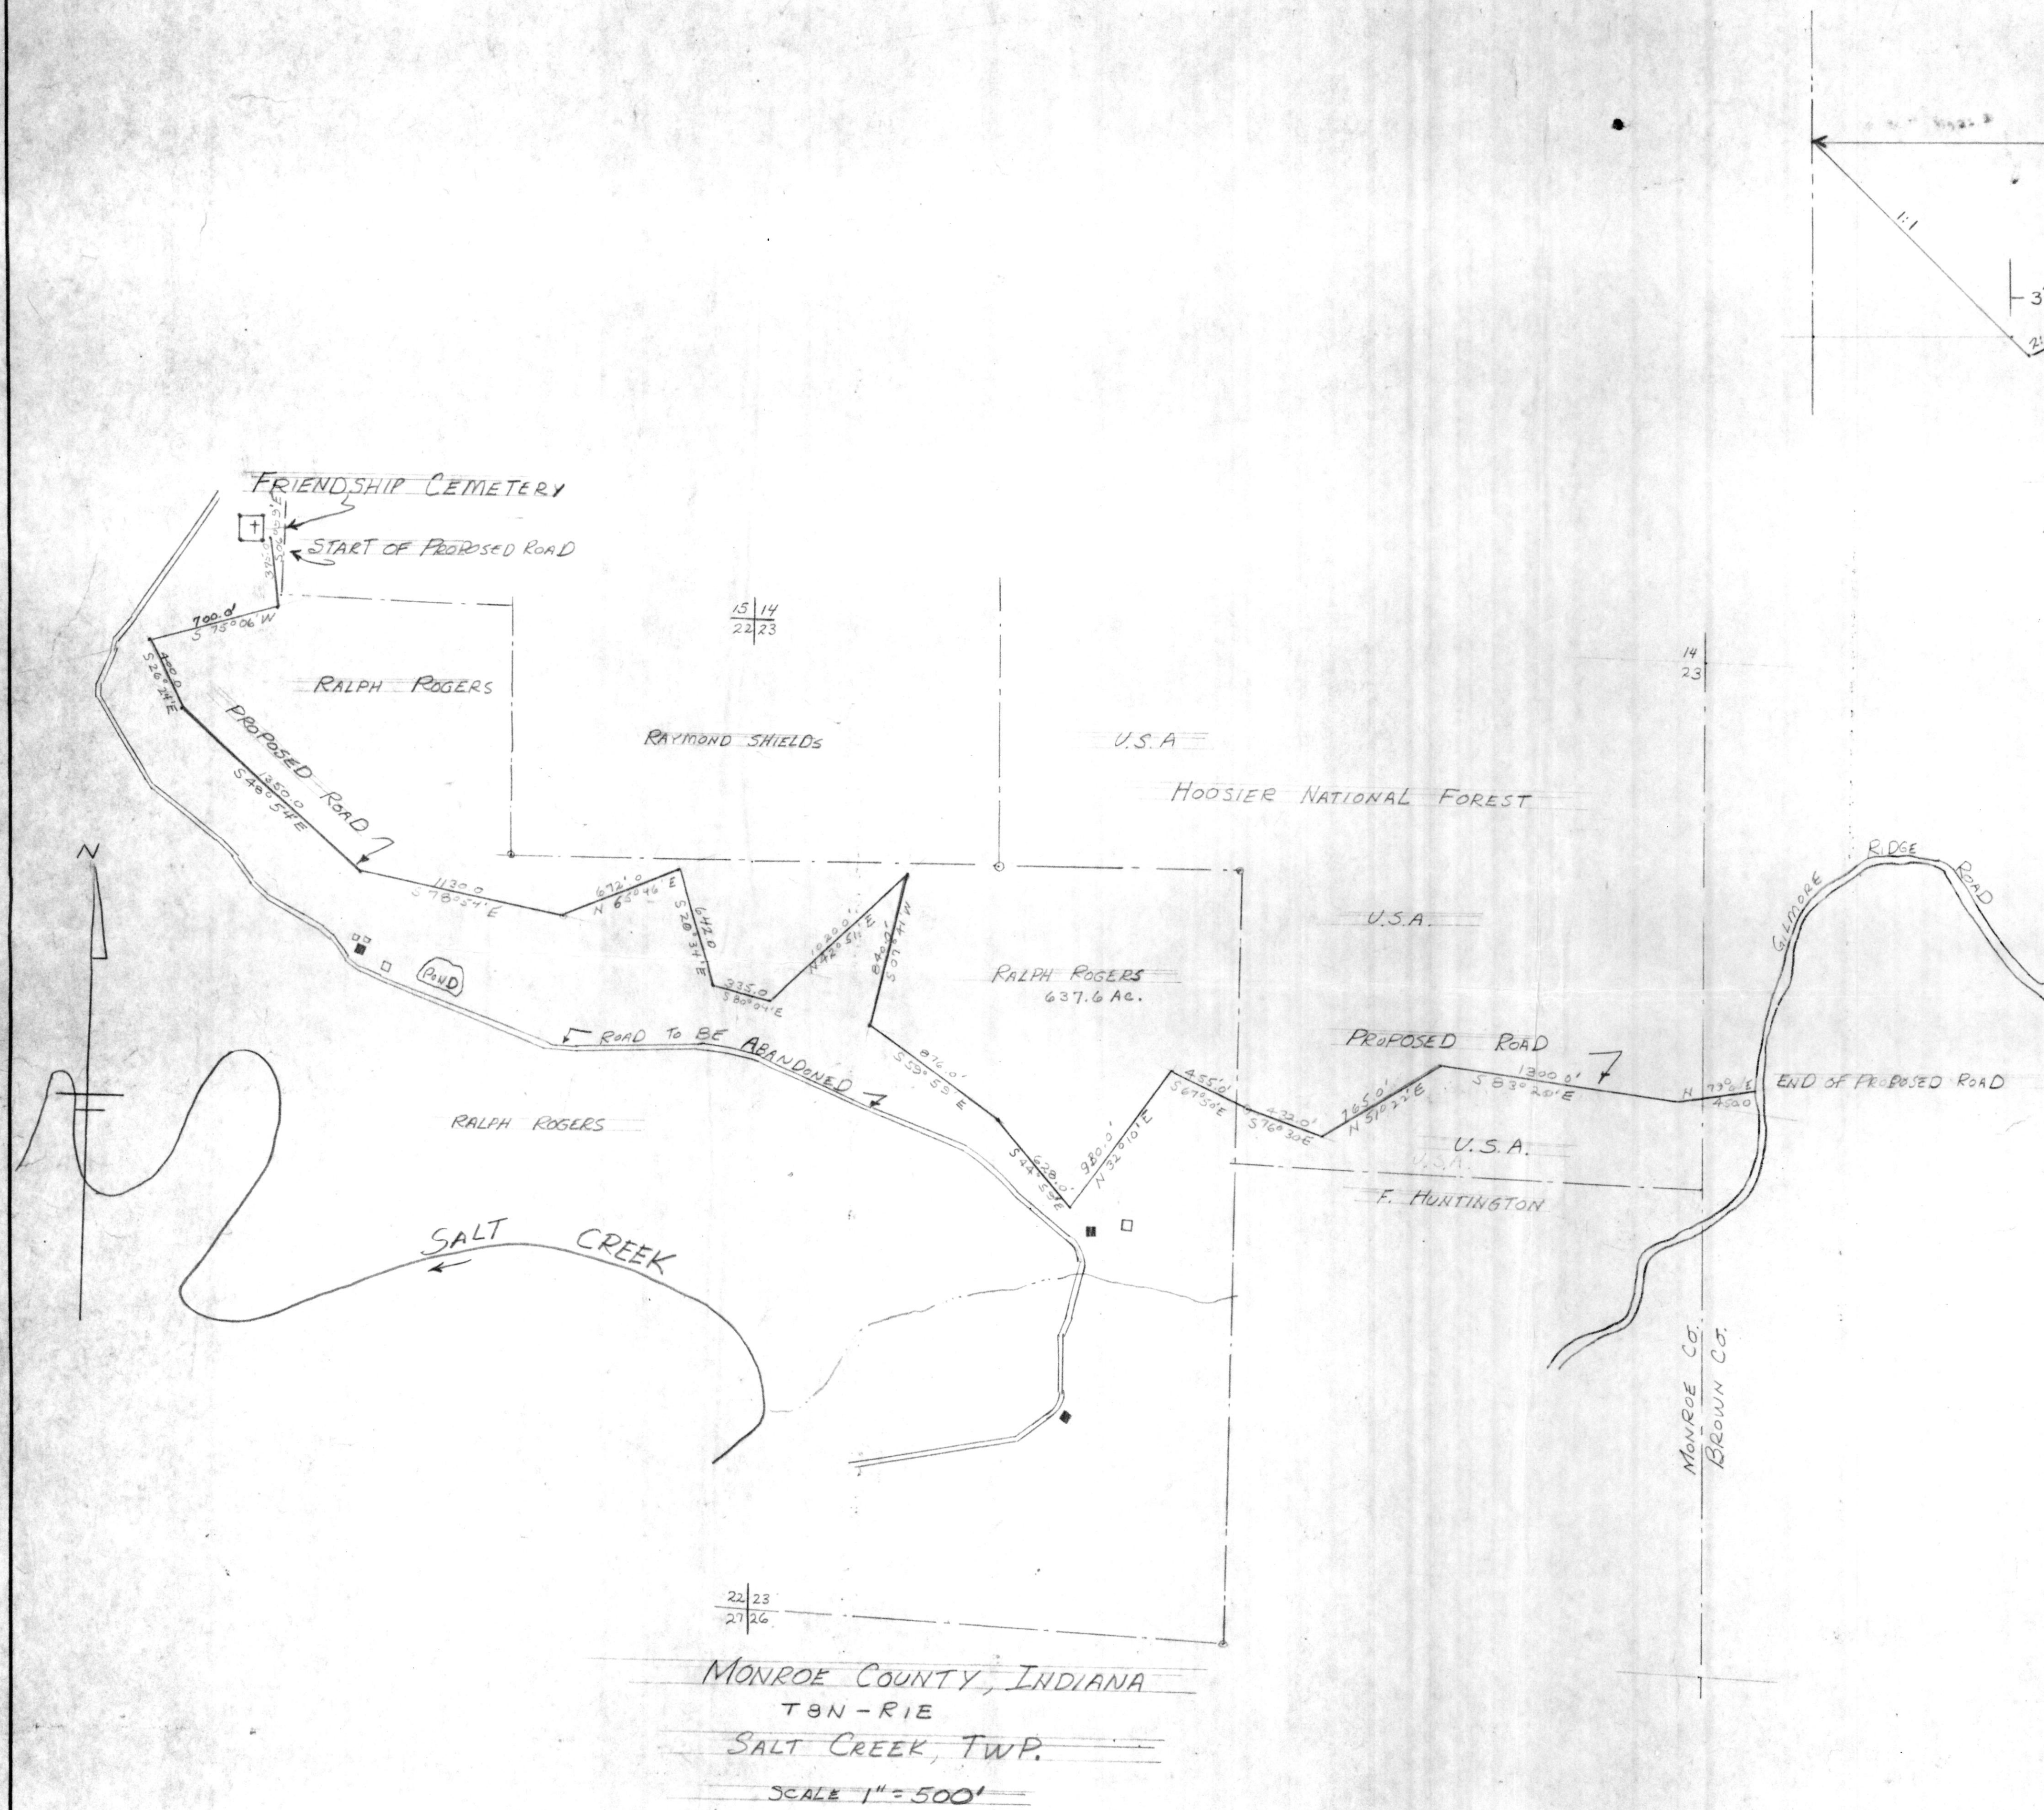


T08N-R01E-22\_0000\_MCS

See old survey for  
rest of land

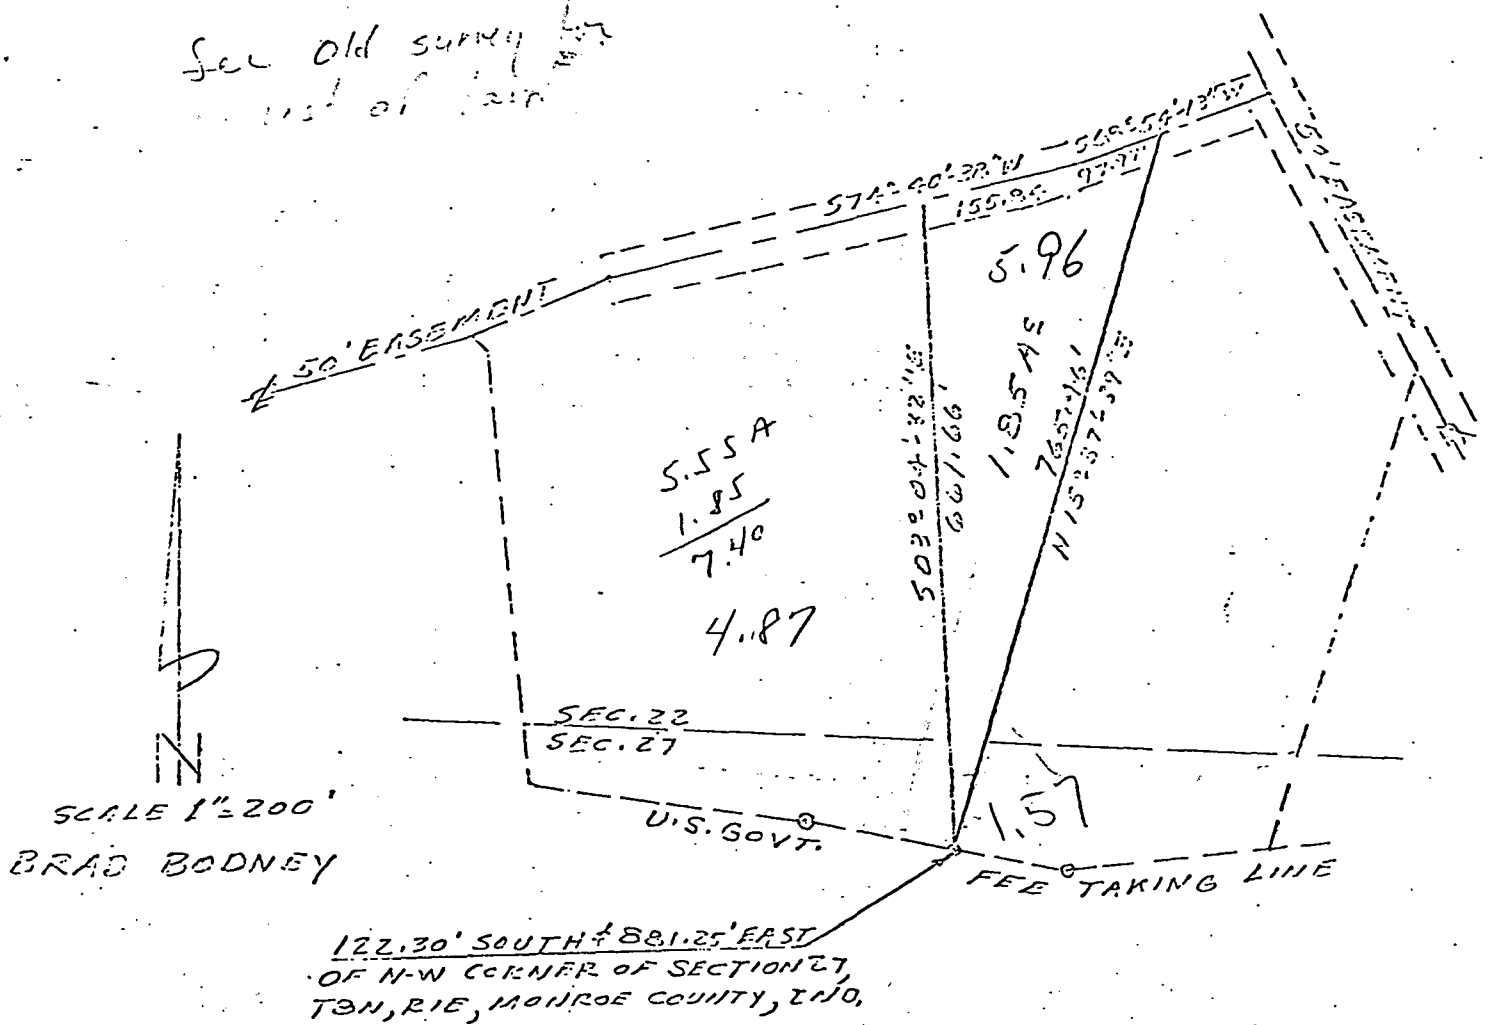

State of Indiana SS:  
County of Monroe

I, Lee Utt, hereby certify that I am a Land Surveyor licensed in compliance with the laws of the State of Indiana; that the above plat and the following description correctly represents a survey completed by me on June 20th, 1978; that all monuments shown thereon actually exist; and that their location and type are, to the best of my knowledge accurately shown.

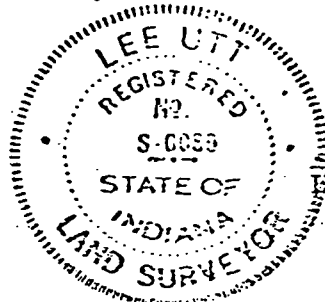


*Lee Utt*  
Lee Utt, R.L.S. #50089, Indiana

A part of the Northwest quarter of Section 27 and a part of the Southwest quarter of Section 22, all in Township 8 North, Range 1 East, Monroe County, Indiana, bounded and described as follows:

Beginning at a point on the U.S. Government Fee Taking Line, said point of beginning being 122.30 feet South and 881.25 feet East of the Northwest corner of said Northwest quarter of Section 27; thence from said point of beginning and leaving said fee taking line and running North 15°-37'-39" East for 765.46 feet; thence South 68°-54'-13" West for 97.97 feet; thence South 74°-40'-38" West for 155.84 feet; thence South 03°-04'-32" East for 661.66 feet and to the point of beginning. Containing 1.85 acres, more or less.

Subject to a non-exclusive easement, Twenty-five (25) feet in width along the entire northerly line of the above described tract.

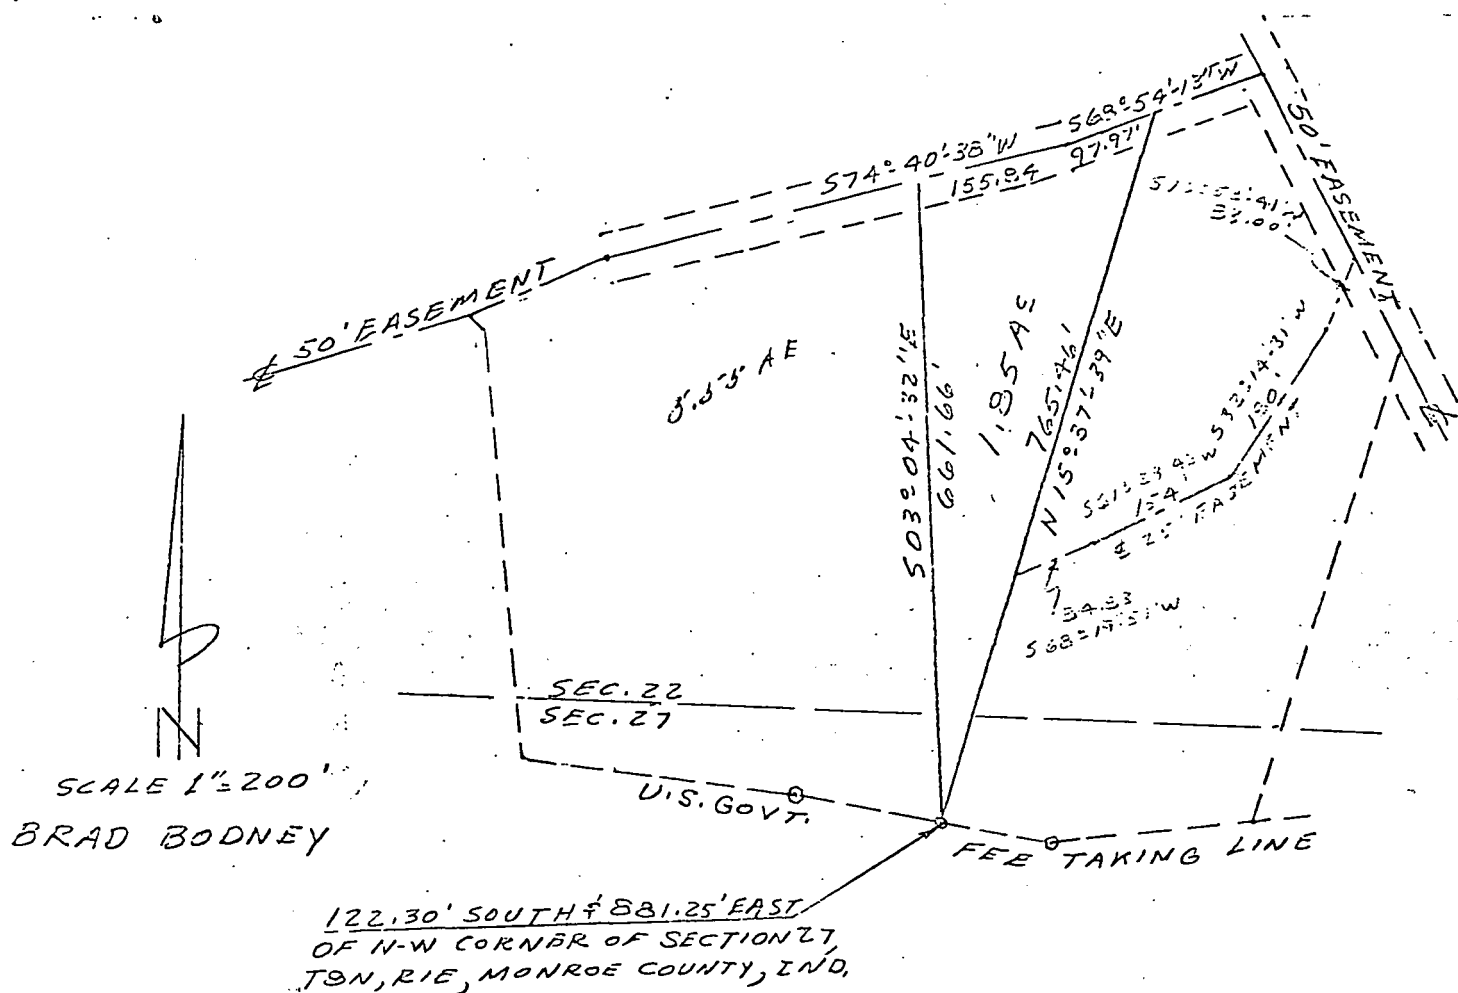

State of Indiana SS:  
County of Monroe

I, Lee Utt, hereby certify that I am a Land Surveyor licensed in compliance with the laws of the State of Indiana; that the above plat and the following description correctly represents a survey completed by me on June 20th, 1978; that all monuments shown thereon actually exist; and that their location and type are, to the best of my knowledge accurately shown.

*Lee Utt*  
Lee Utt, R.L.S. #S0089, Indiana

A part of the Northwest quarter of Section 27 and a part of the Southwest quarter of Section 22, all in Township 8 North, Range 1 East, Monroe County, Indiana, bounded and described as follows:

Beginning at a point on the U.S. Government Fee Taking Line, said point of beginning being 122.30 feet South and 881.25 feet East of the Northwest corner of said Northwest quarter of Section 27; thence from said point of beginning and leaving said fee taking line and running North 15°-37'-39" East for 765.46 feet; thence South 68°-54'-13" West for 97.97 feet; thence South 74°-40'-38" West for 155.84 feet; thence South 03°-04'-32" East for 661.66 feet and to the point of beginning. Containing 1.85 acres, more or less.

Subject to a non-exclusive easement, Twenty-five (25) feet in width along the entire northerly line of the above described tract.

**FILED**  
APR 28 1980

*John W. Davis*  
Auditor Monroe County, Indiana

LEE UTT  
REGISTERED LAND SURVEYOR No. 80089, INDIANA  
OFFICE PHONE 332-8386 HOME PHONE 823-3981  
1604 SOUTH HENDERSON  
BLOOMINGTON, INDIANA 47401

September 2, 1977

Legal description:

Lloyd Grubb

A part of the Southwest quarter of Section 22 and a part of the Northwest quarter of Section 27, all in Township 8 North, Range 1 East, Monroe County, Indiana, bounded and described as follows:


Beginning at a point on the U. S. Government Fee taking line, said point of beginning being 64.95 feet South and 465.45 feet East of the Southwest corner of said Section 22; thence from said point of beginning and with said Fee taking line and running North 06°-17'-25" West for 436.54 feet; thence North 34°-44' West for 25.85 feet and to the centerline of a 50 foot easement; thence leaving said Fee taking line and with the centerline of said easement and running North 64°-14'-08" East for 143.03 feet; thence North 74°-40'-38" East for 325.58 feet; thence leaving the centerline of said 50 foot easement and running South 03°-04'-32" East for 661.66 feet and to a point in the above referred to U. S. Government Fee taking line; thence with said Fee taking line and running North 79°-07'-05" West for 143.47 feet; thence North 83°-43'-05" West for 276.53 feet and to the point of beginning. Containing 5.55 acres, more or less.


Subject to an easement, Twenty-five (25) feet in width, along the entire North line of the above described tract.

Also, The right to use, a non-exclusive easement, Fifty (50) feet in width, the centerline of said Fifty (50) foot easement being described as follows:

Beginning at a point in the centerline of a public road, said point of beginning being 81.29 feet North and 462.40 feet West of the Southeast corner of Section 21, Township 8 North, Range 1 East; thence from said point of beginning and running North 09°-46' East for 313.42 feet; thence North 24°-42'-30" East for 216.30 feet; thence South 80°-06'-30" East for 182.15 feet; thence South 34°-47'-17" East for 469.17 feet; thence North 69°-08'-18" East for 62.35 feet; thence North 40°-12'-18" East for 205.48 feet; thence North 64°-14'-08" East for 92.67 feet and to the Northwest corner of the above described tract.

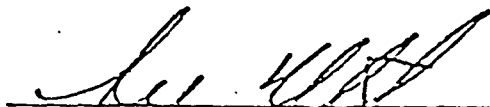


  
Lee Utt, R. L.S. # S0089, Indiana

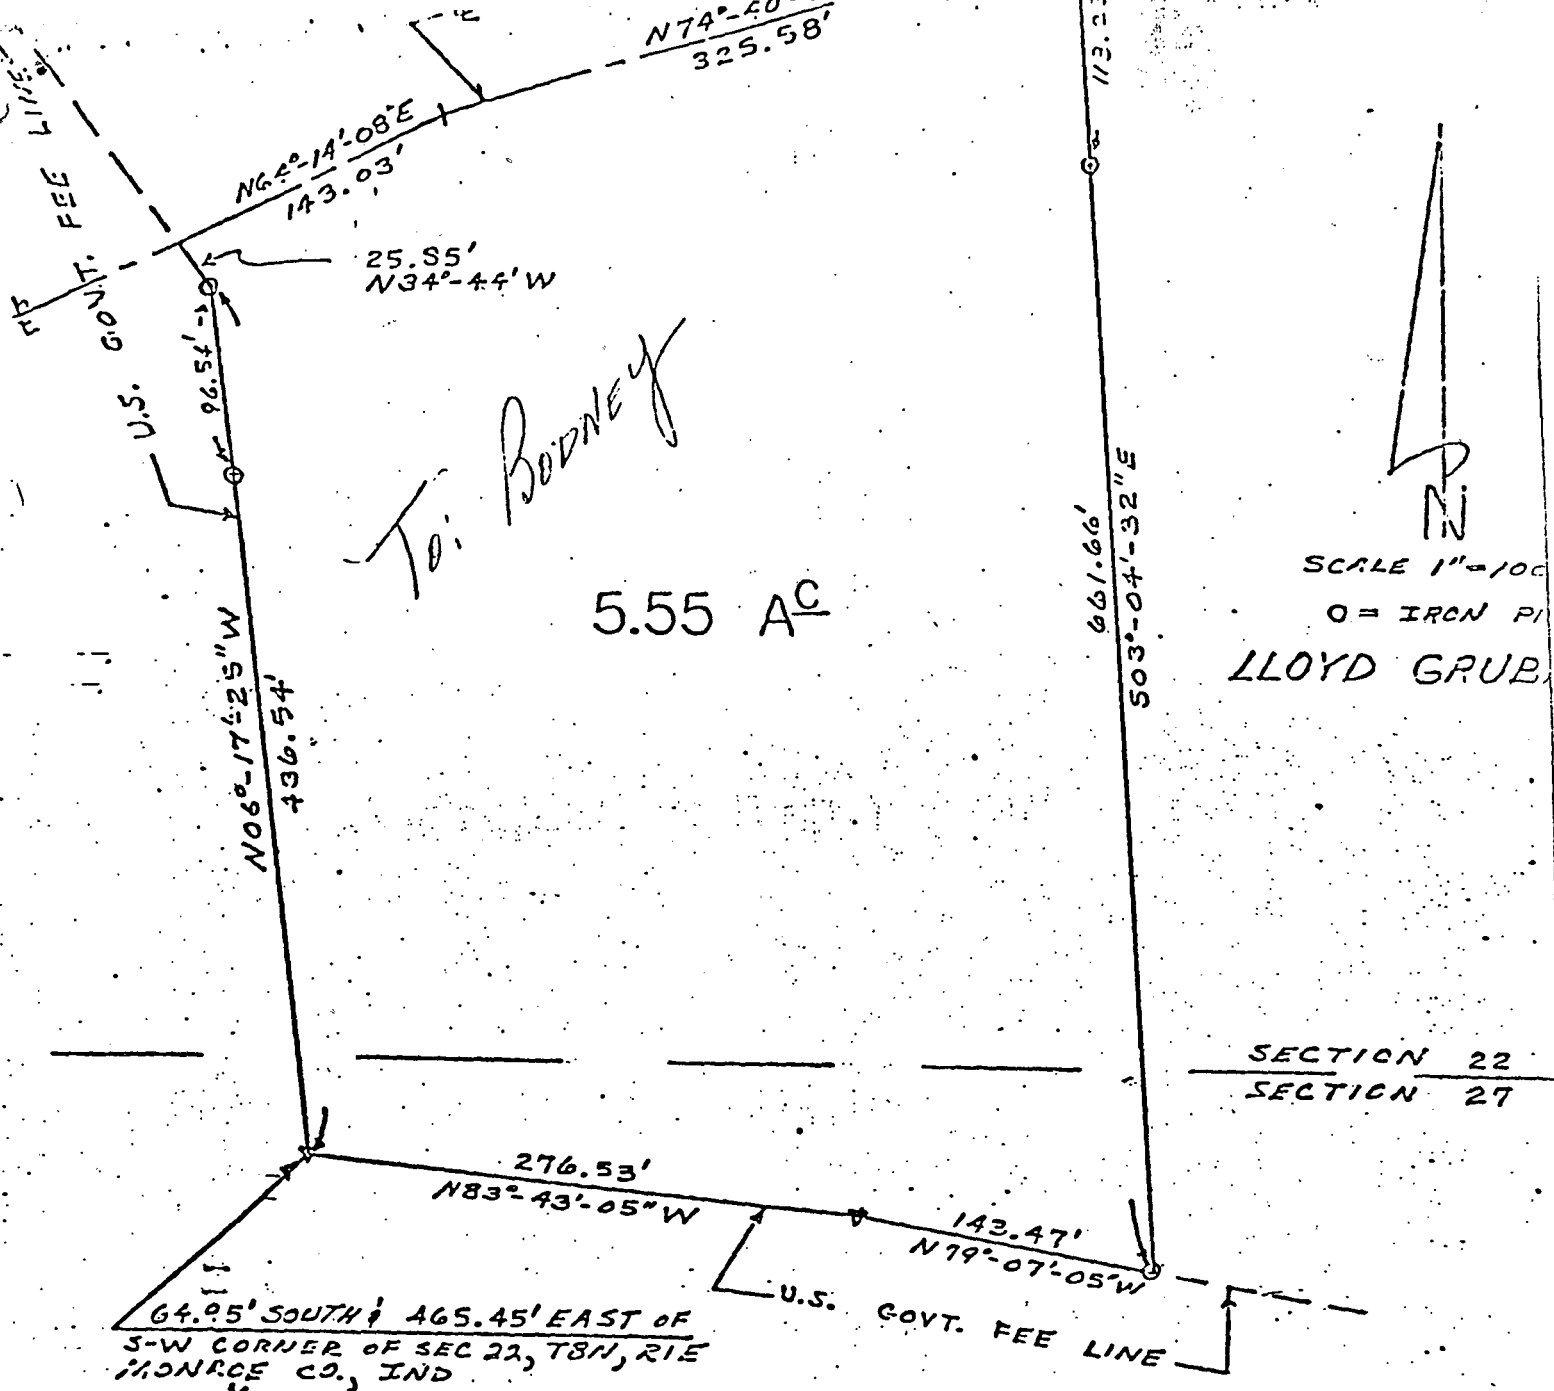

State of Indiana  
County of Monroe SS:

I, Lee Utt, hereby certify that I am a Land Surveyor licensed in compliance with the laws of the State of Indiana; that the above plat and attached description correctly represents a survey completed by me on September 2, 1977; that all monuments shown thereon actually exist; and that their location and type are, to the best of my knowledge, accurately shown.

*Lee Utt*  
Lee Utt, R. L. S. # S0089, Indiana

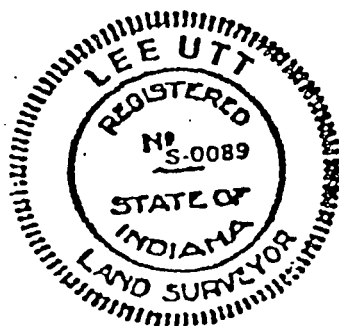

December the 1861  
 & January the 12 & 13  
 & 8<sup>th</sup> 1861  
 In pursuance to an  
 Order of the Court  
 of Bergen Pleas of  
 Monroe County Ind  
 proceeded to make  
 the following  
 Portion of Real  
 Estate Between  
 Catharine McGinnis

Widow of Joseph McQuinn Deceased & Jacob C. McQuinn  
Joseph S. McQuinn John S. McQuinn Albert M. McQuinn  
Mary V. McQuinn and Laura C. McQuinn Heirs of  
the said Joseph McQuinn Deceased to wit that part  
of Sections 22-23 & 24 Township 8 North of Range  
No. 1 East Enclused in the following Boundary to  
wit Commenced on the Section line 79 poles & 11 link  
West of the N. E. corner of the

- No 1 Witness Beach 18 inches in diam S 2° E 22 links dist  
" " 18 " " N 27° W 23 " "  
thens S 89° W 159 poles + 3 links corner made
- No 2 Witness Sugar 10 inches in diam S 20° W 26 links dist  
" B. Ash 5 " " " N 23° W 20 " "  
thens S 12° E 159 poles + 23 links corner made
- No 3 Witness Beach 14 inches in diam S 81° W 30½ links dist  
" " 20 " " " S 8° W 39 " "  
thens N 88° E 24 poles + 11 links corner made
- No 4 Witness B. Ash 8 inches in diam S 66° W 26 links dist  
" Beach 10 " " " N 62° W 64 " "  
thens N 52° E 22 poles corner made
- No 5 Witness Hack Bung 18 inches in diam S 68° E 20 links dist  
" Beach 8 " " " S 19° W 50 " "  
thens N 88° E 43 poles corner made Beach 1 inch corner made
- No 6 Witness Beach 10 inches in diam N 58° E 34 links dist  
" " 8 " " " S 30° E 26 " "  
thens S 12° E 22 poles corner made
- No 7 Witness Beach 5 inches in diam N 15° E 7 links dist  
" " 5 " " " S 49° E 15 " "







Sec. 19. T. 10 N. 1 E.

Apr. 5, 1860.

Surveyed for R. Campbell  
and M. M. Coy in Dec. 19. T. 10 R. 1 E. &  
establishes the following corners  
Cor. A. N. 1/2 Sec. 36. Oak 4. S. 81 E. 19 1/2

Aug 3. 530 AM 29.

B 11 10h 6. 1736 5 1/2

Beach 10. N 52 W 30.

The N. End of said Sec. is 159.17<sup>P. 6</sup>

The center line E & W. - 138.16

The West Sec. line - 325.21

T. S. Brunker M.C. Son  
by Woodburn Dept.

Apr. 10 1860

Surveyed in Dec. 32<sup>32</sup> T. 10. N. 1. W. and established  
the following corners for Wm Wood & L Gillman reg. &c

The S.E. cor. of S.W. 1/4 of S.E. 1/4 with the Blackberry 2. W 19 m. 27 b.

Ulm 6. N 46 E. 30  $\frac{1}{2}$  li.

Elm 6 5112 61 1/2

L. J. Burkh M. G. S.  
Z. Las Woodburn Dept